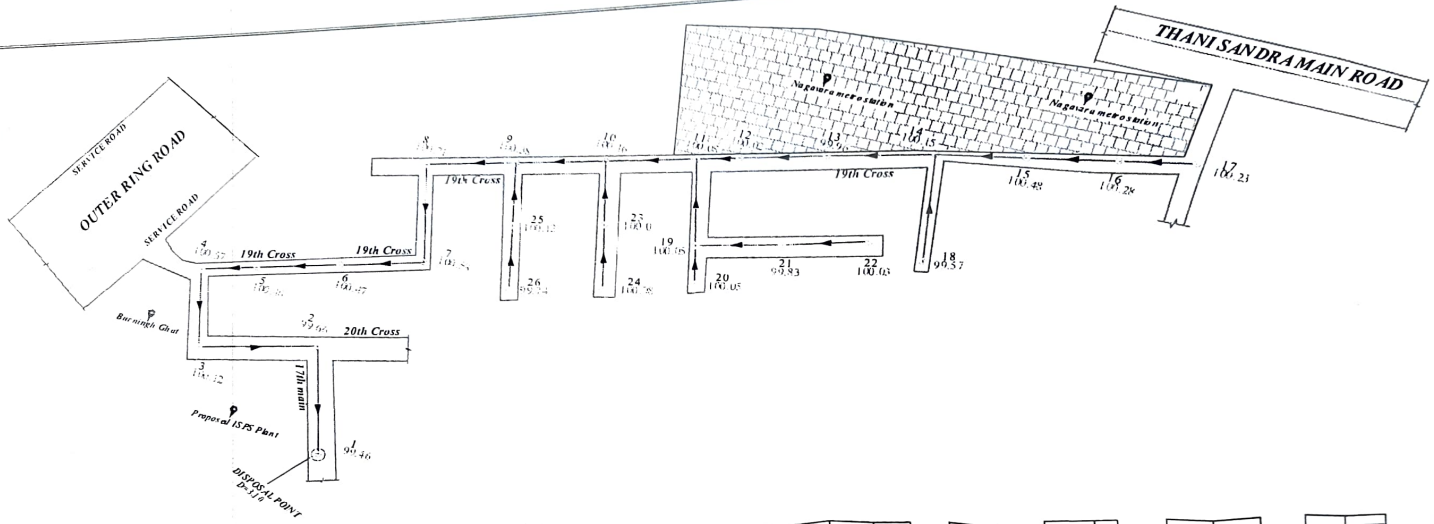

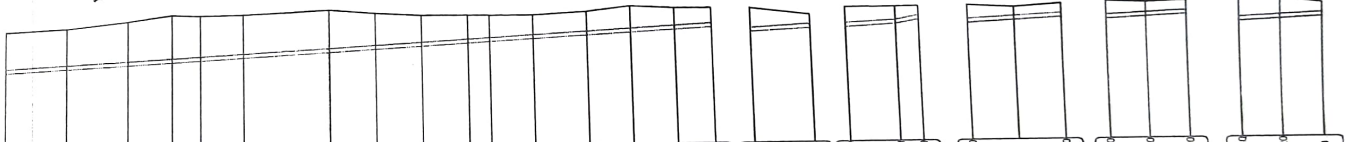

DATUM-90 000																										
GROUND LEVEL	99.46	99.66	100.10	100.57	100.46	100.47	100.58	100.71	100.38	100.15	100.00	100.02	99.98	100.15	100.48	100.28	100.20	100.15	99.57	100.15	100.05	100.05	100.05	99.83	100.00	100.15	100.00	100.00	100.36	100.10	99.74
INVERT LEVEL	96.36	96.56	96.77	96.92	97.01	97.17	97.29	97.45	97.63	97.76	97.93	98.02	98.16	98.35	98.48	98.68	98.78	98.35	98.57	98.58	98.75	99.05	98.75	98.83	99.03	98.86	98.95	99.08	98.48	98.82	98.74
DEPTH OF CUT	3.10	3.10	3.35	3.65	3.45	3.30	3.30	3.25	2.75	2.40	2.15	2.00	1.80	1.80	2.00	1.60	1.45	1.80	1.00	1.50	1.30	1.00	1.30	1.00	1.00	1.30	1.05	1.00	1.90	1.50	1.00
CHAINAGE	0.00	43.00	43.00	31.00	20.00	30.00	30.00	30.00	32.00	32.00	32.00	15.00	30.00	37.00	30.00	30.00	25.00	0.00	40.00	0.00	33.00	15.00	0.00	30.00	30.00	0.00	25.00	25.00	0.00	25.00	25.00
CUMULATIVE CHAINAGE	0.00	43.00	86.00	117.00	137.00	167.00	197.00	227.00	259.00	291.00	323.00	338.00	368.00	405.00	435.00	465.00	490.00	0.00	40.00	0.00	33.00	48.00	0.00	30.00	60.00	0.00	25.00	50.00	0.00	25.00	50.00
STATION	1	2	3	4	5	6	7	8	9	10	11	12	13	14	15	16	17	14	18	11	19	20	19	21	22	10	23	24	9	25	26

LONGITUDINAL SECTION

L/S, H- 1:200 & V- 1:200

INDEX

- ASPHALTROAD
- CC ROAD
- 300MM RCC LINE
- FLOW DIRECTION
- DRAIN
- MAN HOLES

BANGALORE WATER SUPPLY AND SEWERAGE BOARD

SKETCH SHOWING FOR THE WORK OF PROVIDING AND LAYING 300MM DIA

Chief Engineer (Land & Survey)
Kaveri Bhavan, K G Road, Bangalore-560009.
Ph: 08012412299454278

AEE

Estimate for the work of replacement of 150/225/230mm dia sw pipeline by [illegible] dia RCC Np3 pipeline at 19th cross 5th block HBR Layout to provide sanitary facility to the BMRCL Nagavara metro station, coming under HBR service station of AEE E2-1 sub division.

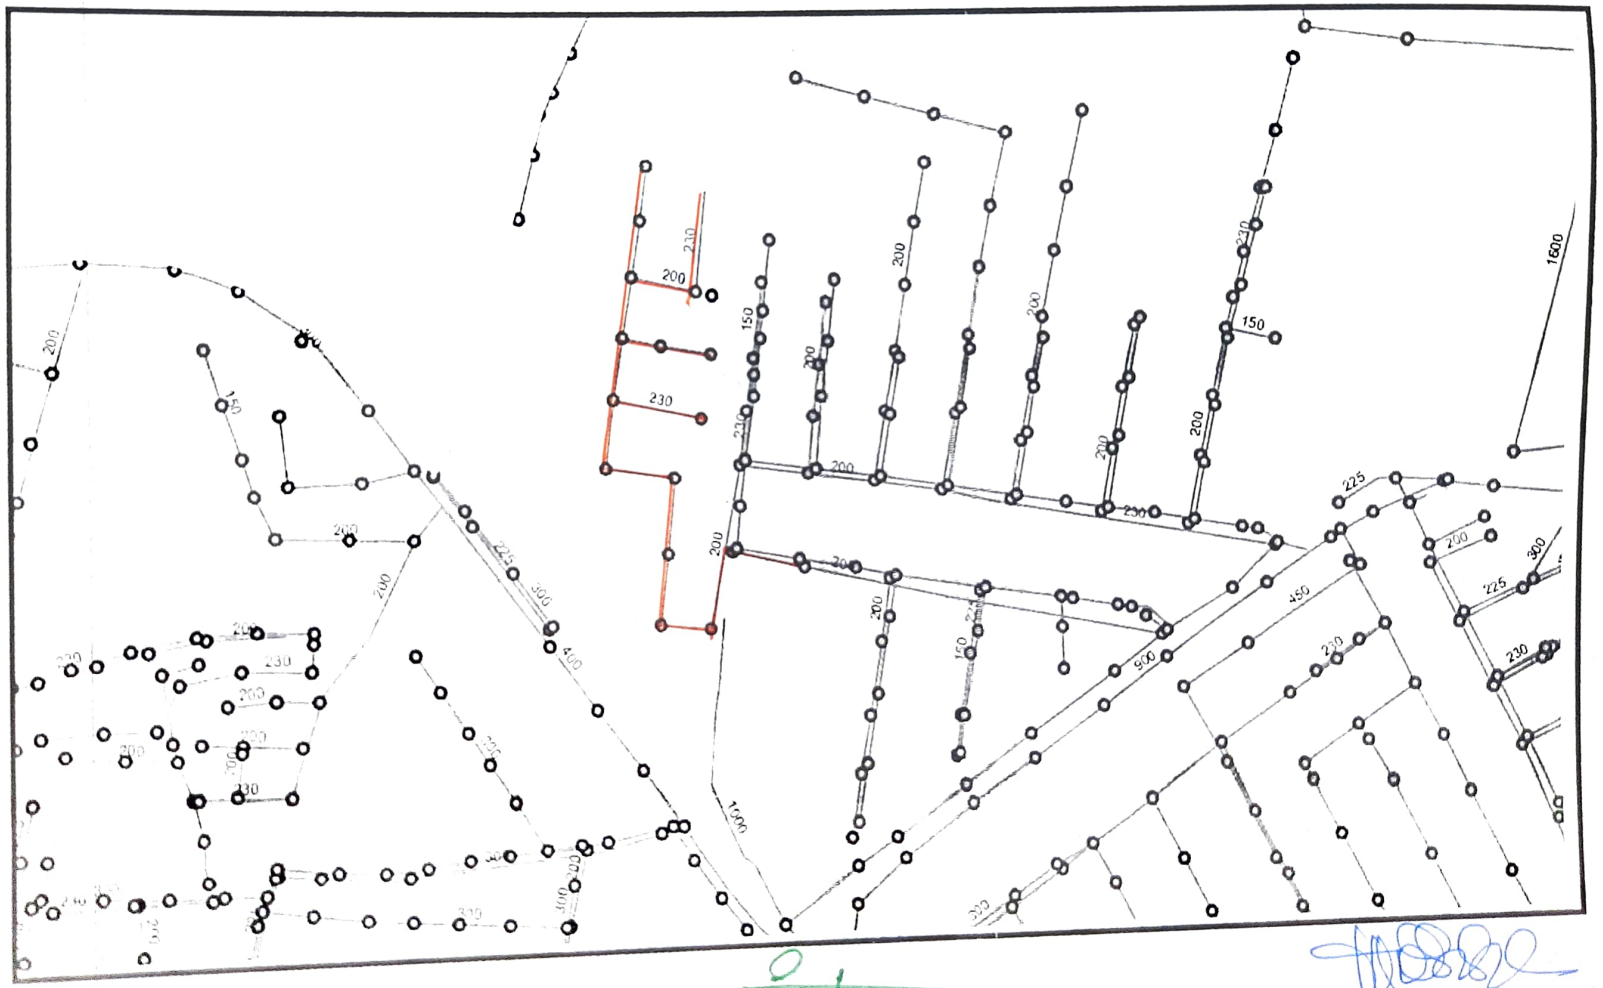

AE(HBR)

AEE E21

EE E2